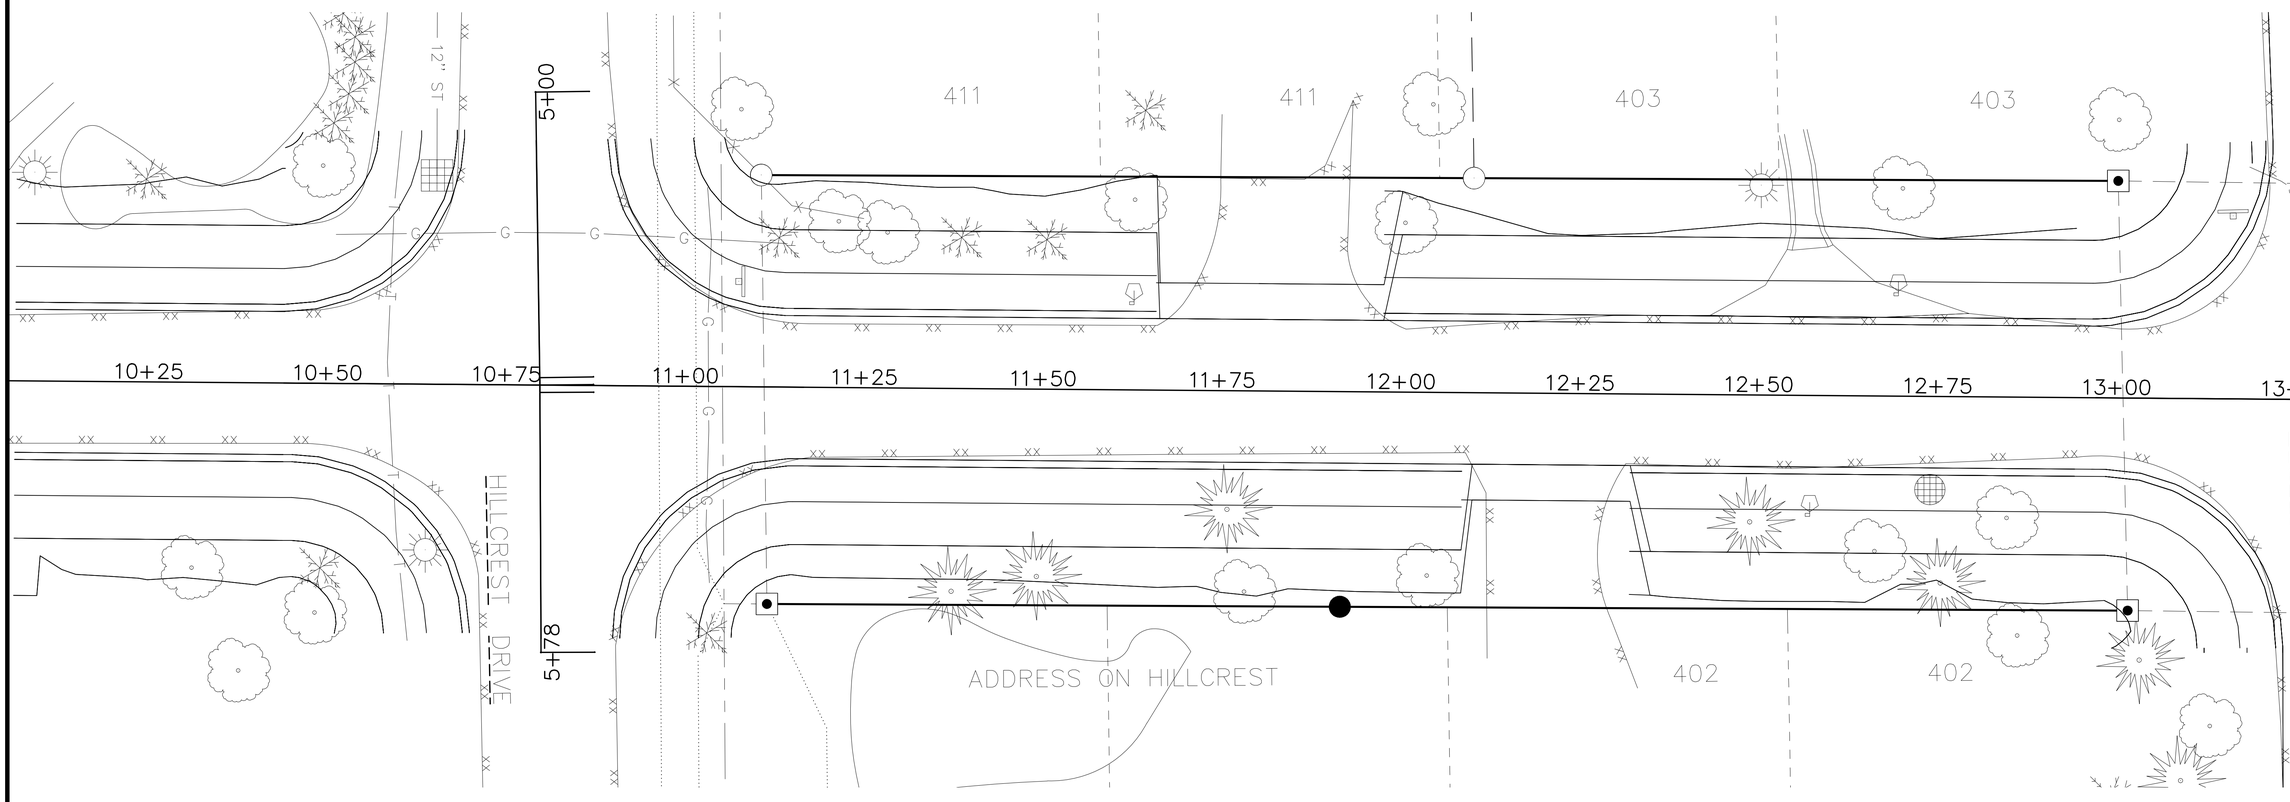

REVISIONS

CHECKED:	DTS
DRAWN:	LAM
DATE	6-25-2019
PROJECT NO.	18.179

LAYOUT PLAN

PARK RIDGE
LINWOOD AVE RECONSTRUCTION
VILLAGE OF PARK RIDGE
COUNTY NAME, WISCONSIN

Civil Engineering
Land Surveying
Landscape Architecture

4941 Kirschling Court
Stevens Point, WI 54481
715.344.9999(Ph) 715.344.9922(FX)

Point of Beginning

SHEET 1 OF 7

POINT OF BEGINNING, INC. HOLDS THE RIGHTS TO COPYRIGHT IN AND TO THESE PRINTS, DRAWINGS AND DOCUMENTS. NO REPRODUCTION, COPYING, ALTERATION, MODIFICATION, USAGE, INCORPORATION INTO OTHER DOCUMENTS OR ASSIGNMENT OF THE SAME MAY OCCUR WITHOUT THE PRIOR WRITTEN PERMISSION OF POINT OF BEGINNING, INC.
© 2018 POINT OF BEGINNING, INC.

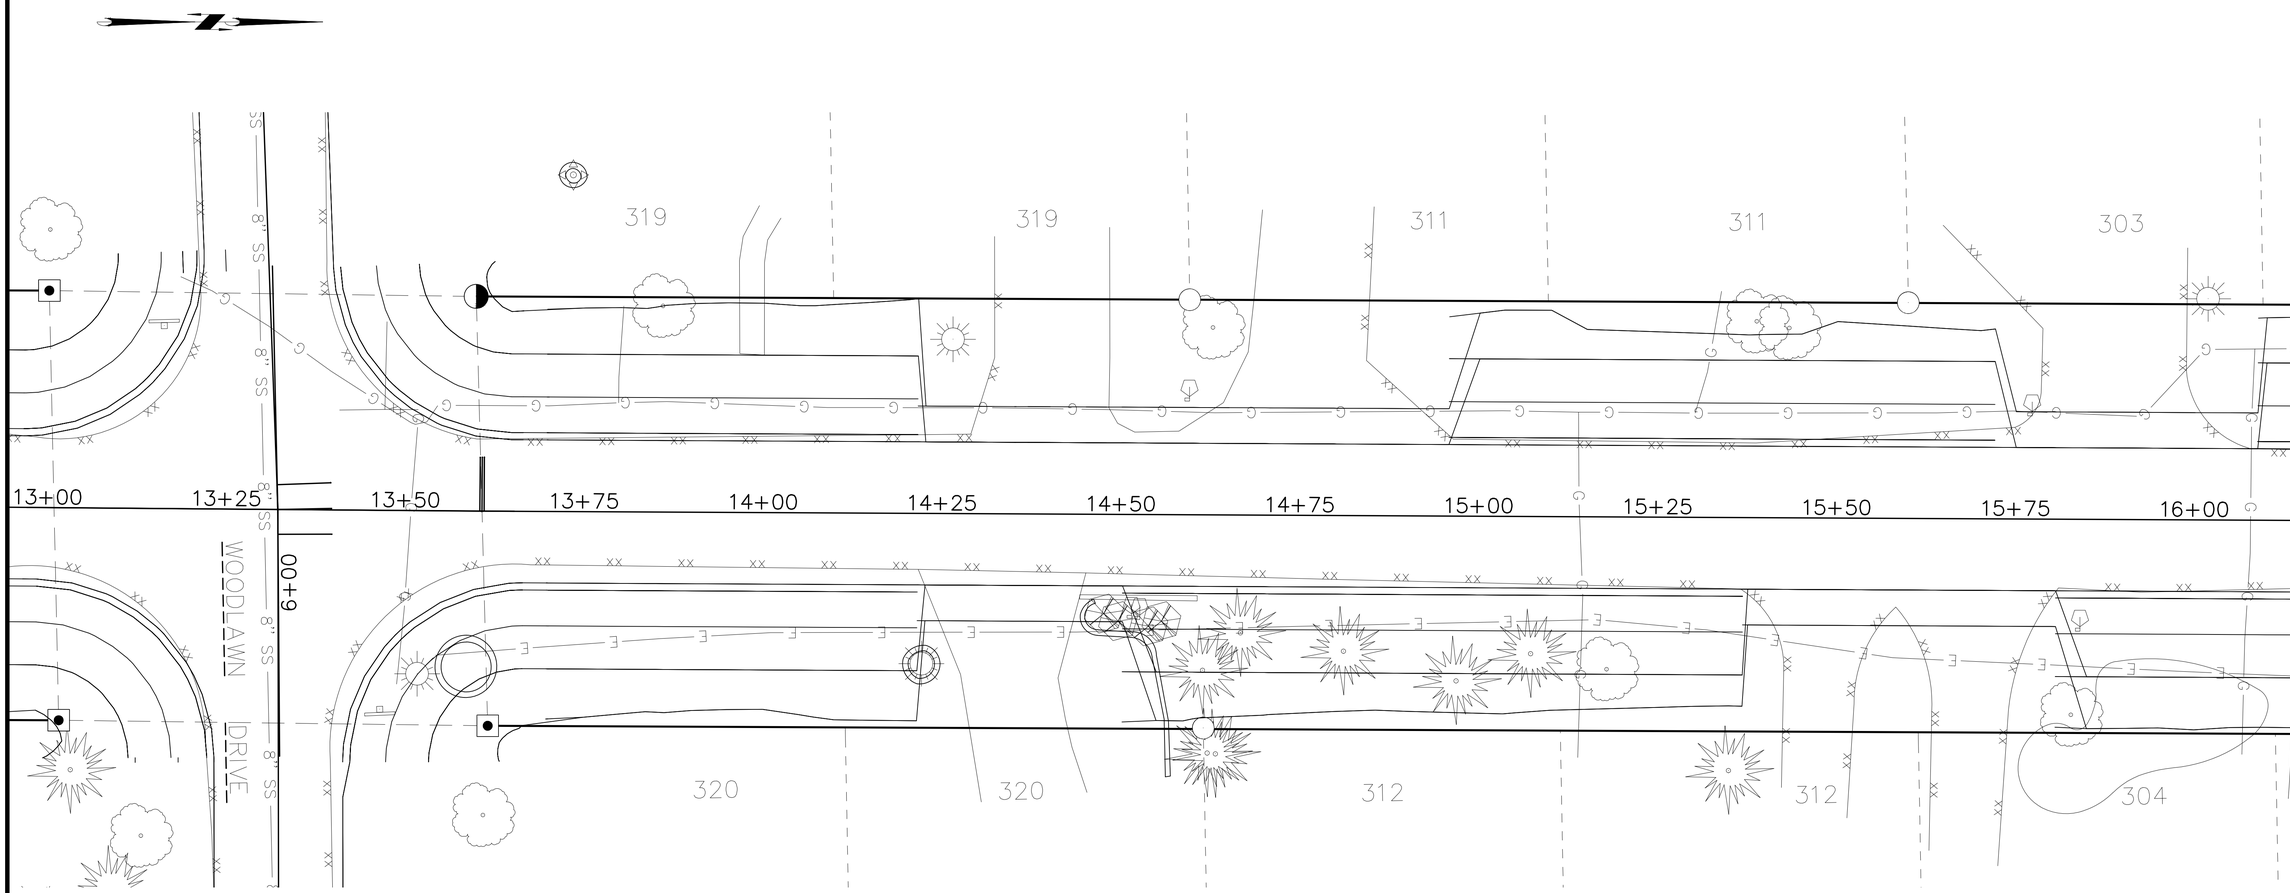

REVISIONS

CHECKED:	DTS
DRAWN:	LAM
DATE	6-25-2019
PROJECT NO.	18.179

LAYOUT PLAN

PARK RIDGE
LINWOOD AVE RECONSTRUCTION
VILLAGE OF PARK RIDGE
COUNTY NAME, WISCONSIN

Civil Engineering
Land Surveying
Landscape Architecture

4941 Kirschling Court
Stevens Point, WI 54481
715.344.9999(Ph) 715.344.9922(FX)

Point of Beginning

POINT OF BEGINNING, INC. HOLDS THE RIGHTS TO COPYRIGHT IN AND TO THESE PRINTS, DRAWINGS AND DOCUMENTS. NO REPRODUCTION, COPYING, ALTERATION, MODIFICATION, USAGE, INCORPORATION INTO OTHER DOCUMENTS OR ASSIGNMENT OF THE SAME MAY OCCUR WITHOUT THE PRIOR WRITTEN PERMISSION OF POINT OF BEGINNING, INC.
©2018 POINT OF BEGINNING, INC.

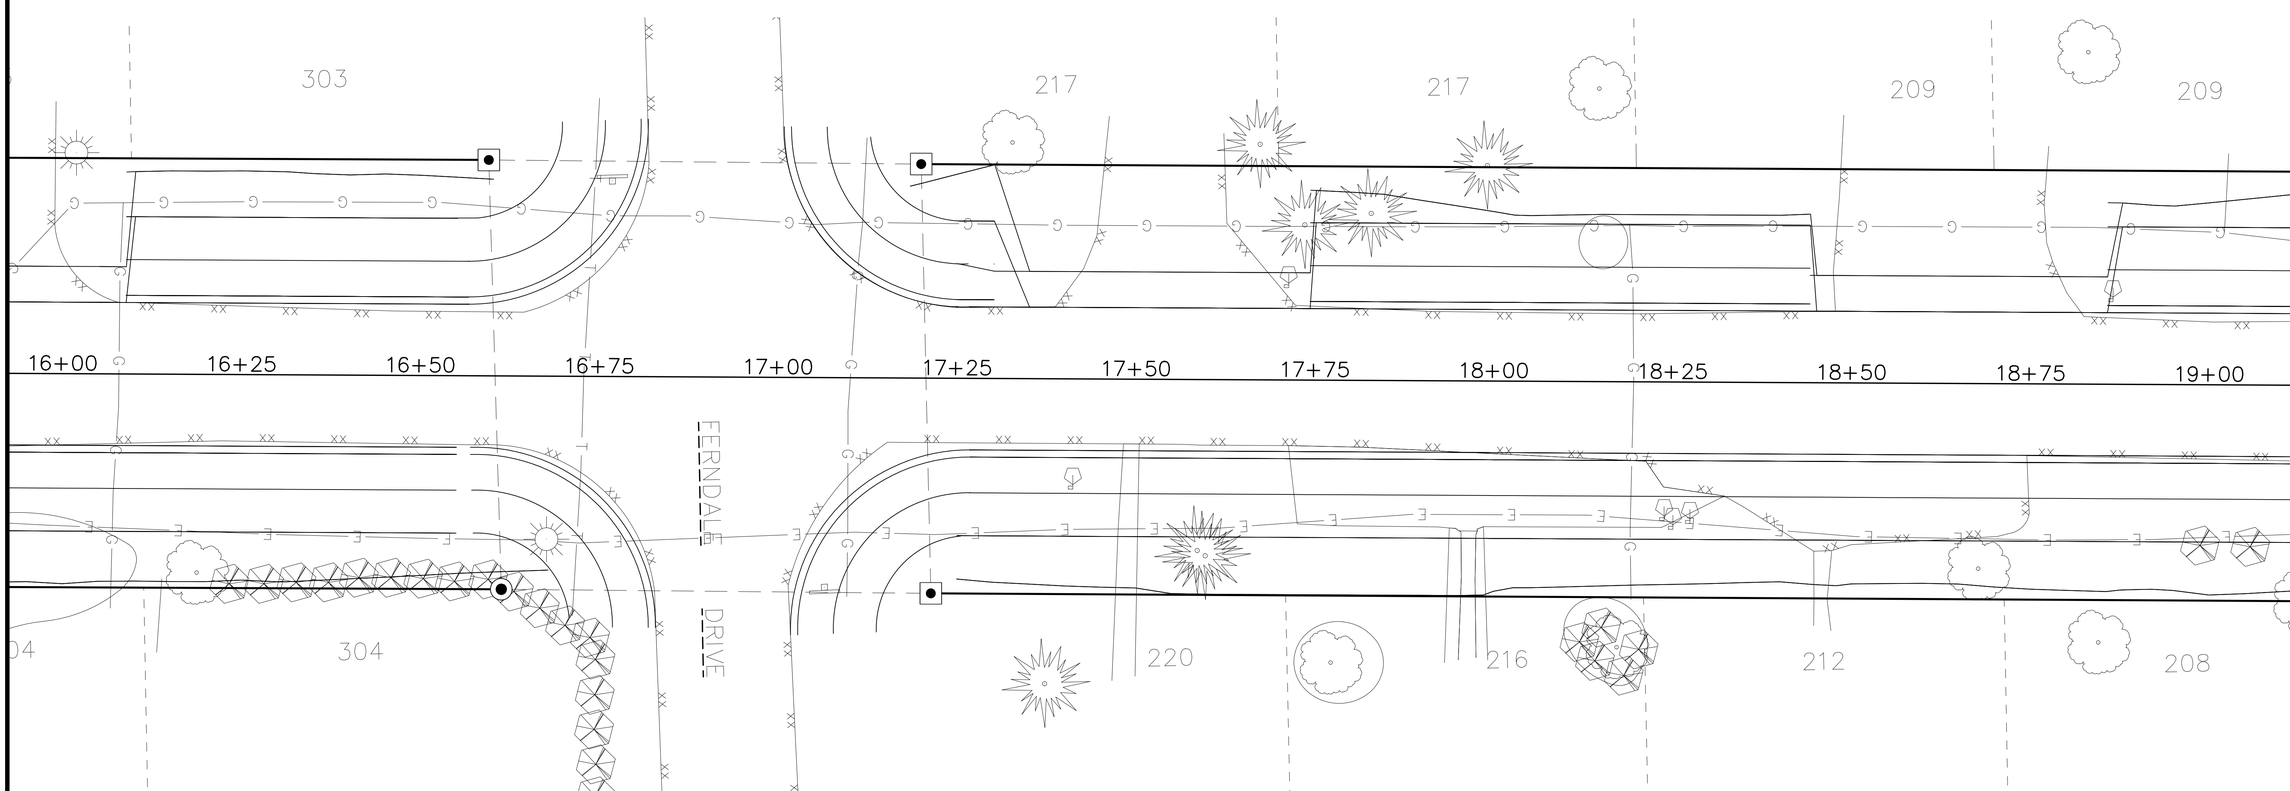

REVISIONS

CHECKED:	DTS
DRAWN:	LAM
DATE	6-25-2019
PROJECT NO.	18.179

LAYOUT PLAN

PARK RIDGE
LINWOOD AVE RECONSTRUCTION
VILLAGE OF PARK RIDGE
COUNTY NAME, WISCONSIN

Civil Engineering
Land Surveying
Landscape Architecture

4941 Kirschling Court
Stevens Point, WI 54481
715.344.9999(Ph) 715.344.9922(FX)

Point of Beginning

POINT OF BEGINNING, INC. HOLDS THE RIGHTS TO COPYRIGHT IN AND TO THESE PRINTS, DRAWINGS AND DOCUMENTS. NO REPRODUCTION, COPYING, ALTERATION, MODIFICATION, USAGE, INCORPORATION INTO OTHER DOCUMENTS OR ASSIGNMENT OF THE SAME MAY OCCUR WITHOUT THE PRIOR WRITTEN PERMISSION OF POINT OF BEGINNING, INC.

©2018 POINT OF BEGINNING, INC.

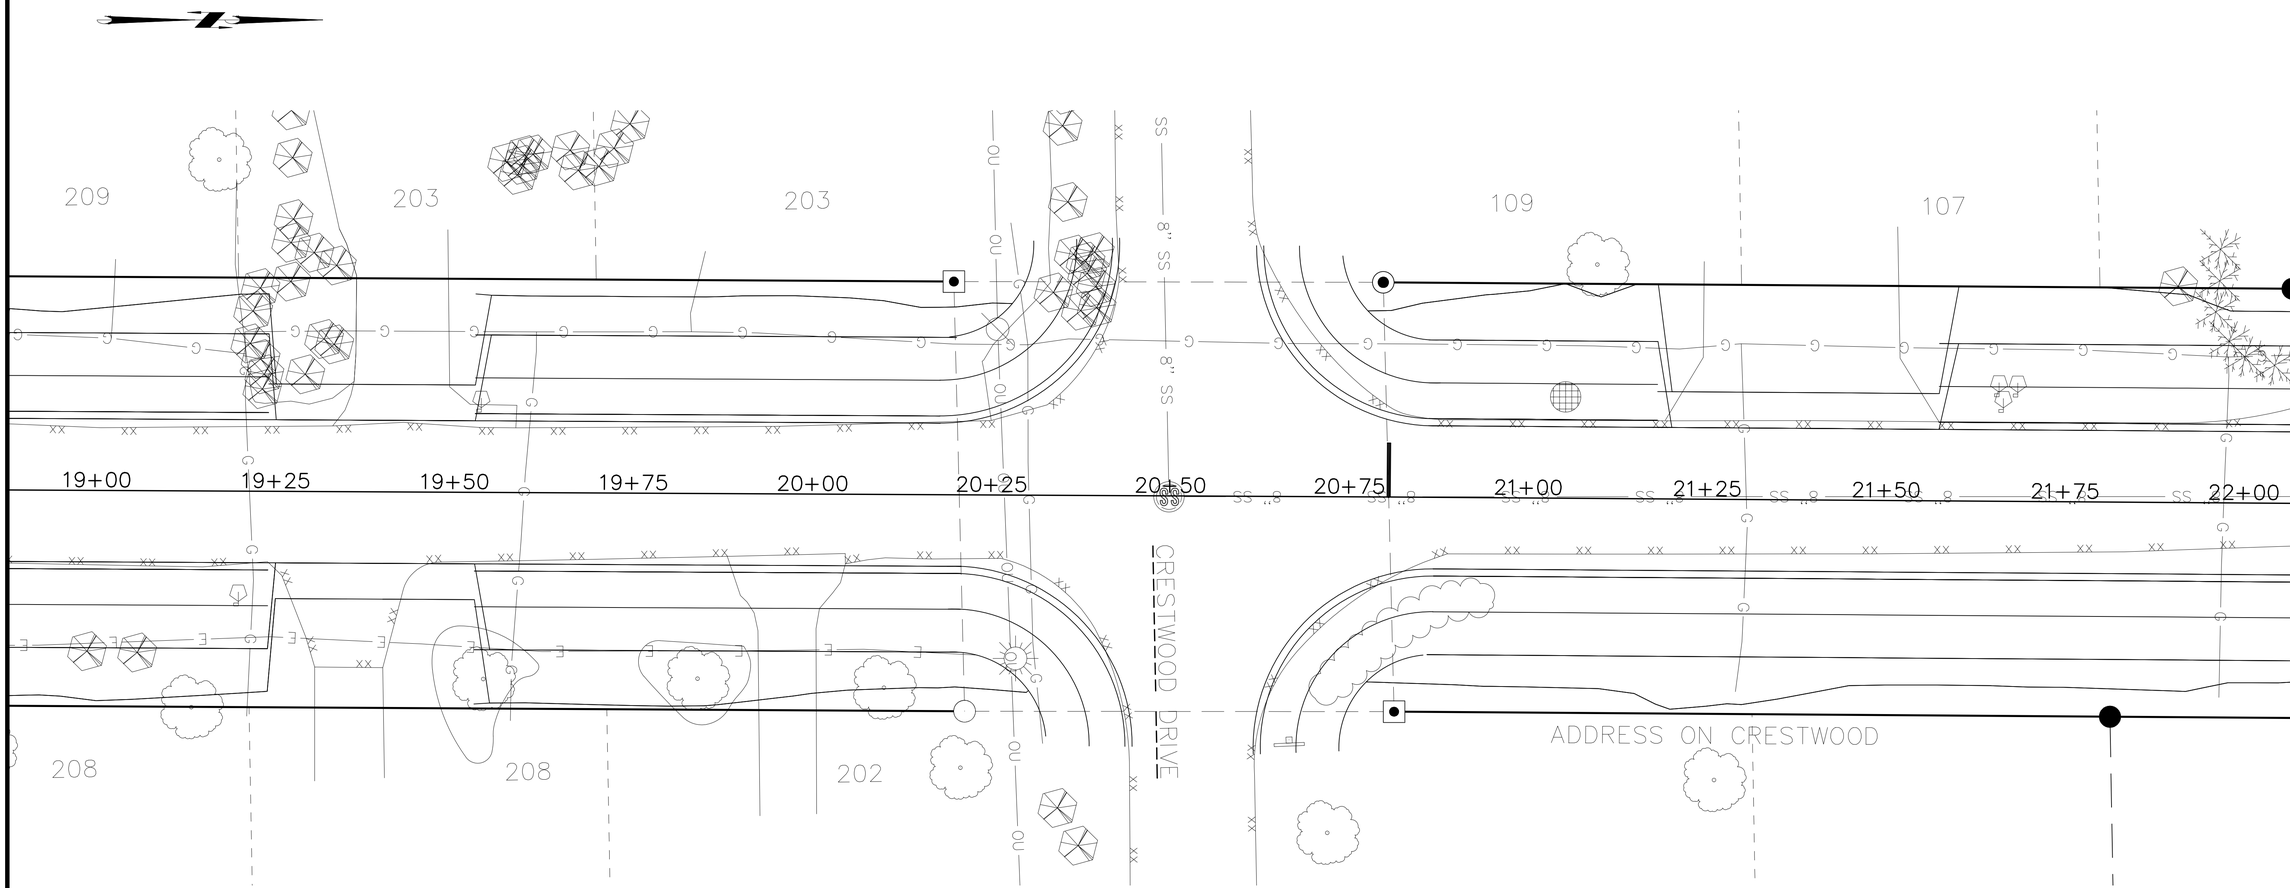

REVISIONS

CHECKED:	DTS
DRAWN:	LAM
DATE	6-25-2019
PROJECT NO.	18.179

LAYOUT PLAN

PARK RIDGE
LINWOOD AVE RECONSTRUCTION
VILLAGE OF PARK RIDGE
COUNTY NAME, WISCONSIN

Civil Engineering
Land Surveying
Landscape Architecture

4941 Kirschling Court
Stevens Point, WI 54481
715.344.9999(Ph) 715.344.9922(FX)

Point of Beginning

POINT OF BEGINNING, INC. HOLDS THE RIGHTS TO COPYRIGHT IN AND TO THESE PRINTS, DRAWINGS AND DOCUMENTS. NO REPRODUCTION, COPYING, ALTERATION, MODIFICATION, USAGE, INCORPORATION INTO OTHER DOCUMENTS OR ASSIGNMENT OF THE SAME MAY OCCUR WITHOUT THE PRIOR WRITTEN PERMISSION OF POINT OF BEGINNING, INC.
©2018 POINT OF BEGINNING, INC.

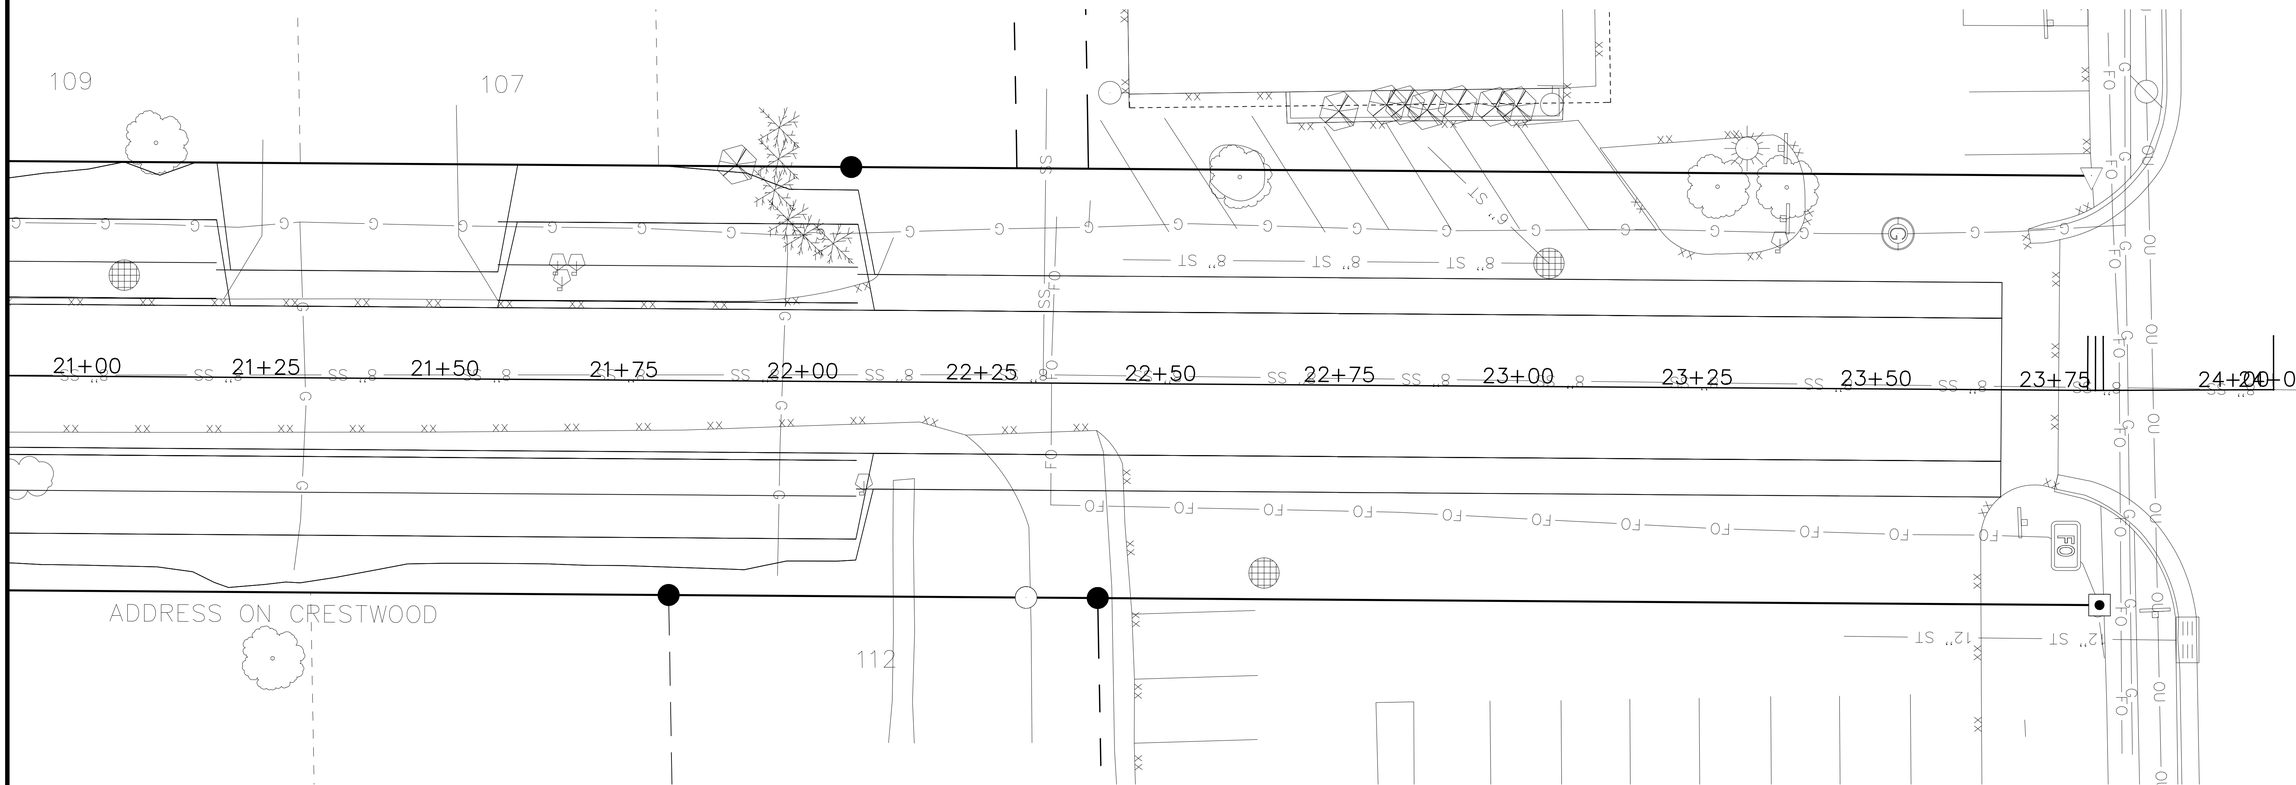

REVISIONS

CHECKED:	DTS
DRAWN:	LAM
DATE	6-25-2019
PROJECT NO.	18.179

LAYOUT PLAN

PARK RIDGE
LINWOOD AVE RECONSTRUCTION
VILLAGE OF PARK RIDGE
COUNTY NAME, WISCONSIN

Civil Engineering
Land Surveying
Landscape Architecture

4941 Kirschling Court
Stevens Point, WI 54481
715.344.9999(Ph) 715.344.9922(FX)

Point of Beginning

SHEET 5 OF 7

POINT OF BEGINNING, INC. HOLDS THE RIGHTS TO COPYRIGHT IN AND TO THESE PRINTS, DRAWINGS AND DOCUMENTS. NO REPRODUCTION, COPYING, ALTERATION, MODIFICATION, USAGE, INCORPORATION INTO OTHER DOCUMENTS OR ASSIGNMENT OF THE SAME MAY OCCUR WITHOUT THE PRIOR WRITTEN PERMISSION OF POINT OF BEGINNING, INC.

© 2018 POINT OF BEGINNING, INC.

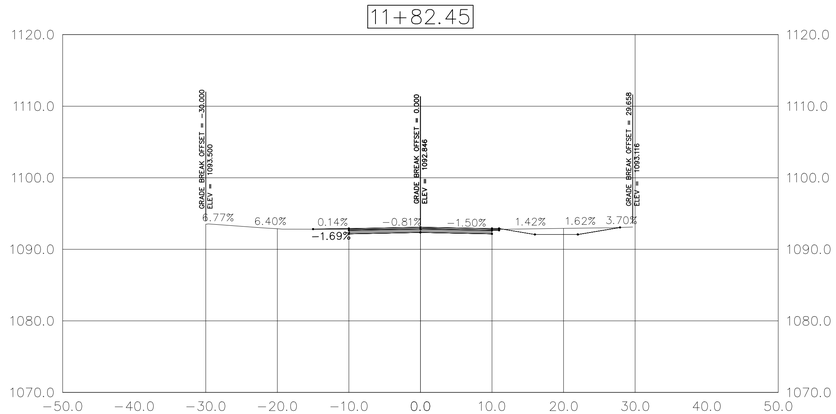

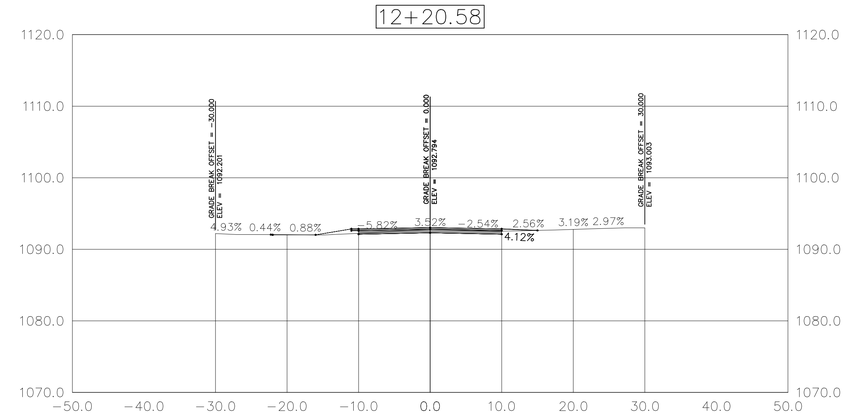

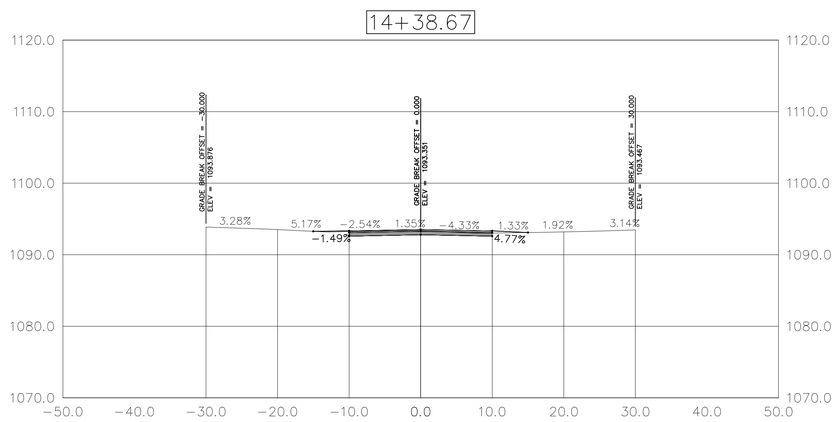

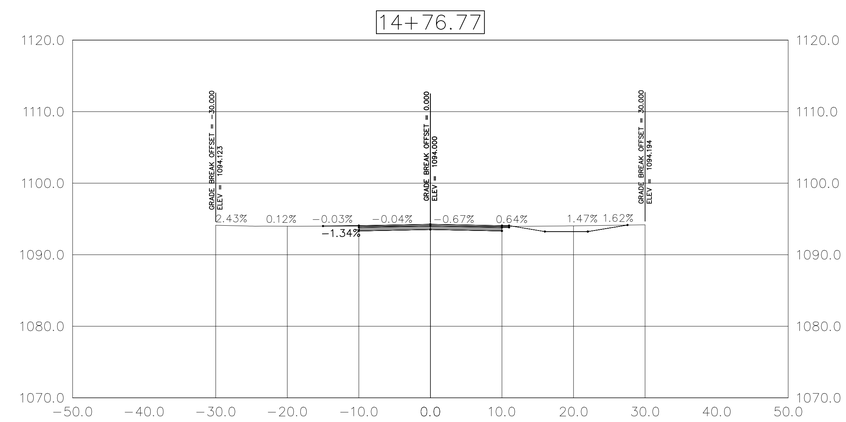

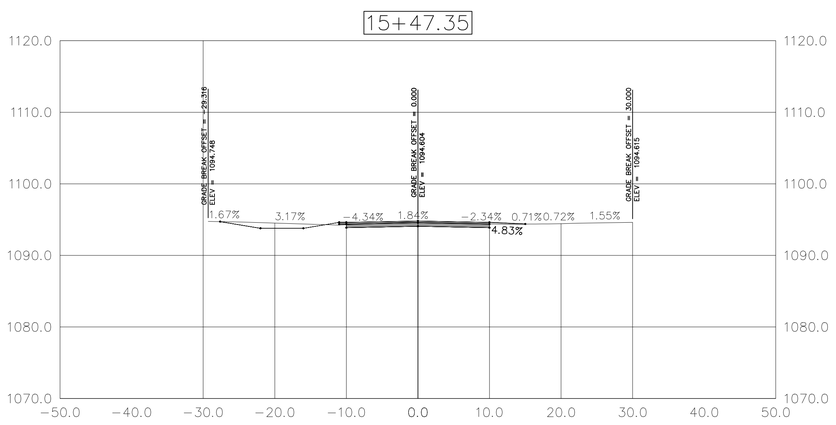

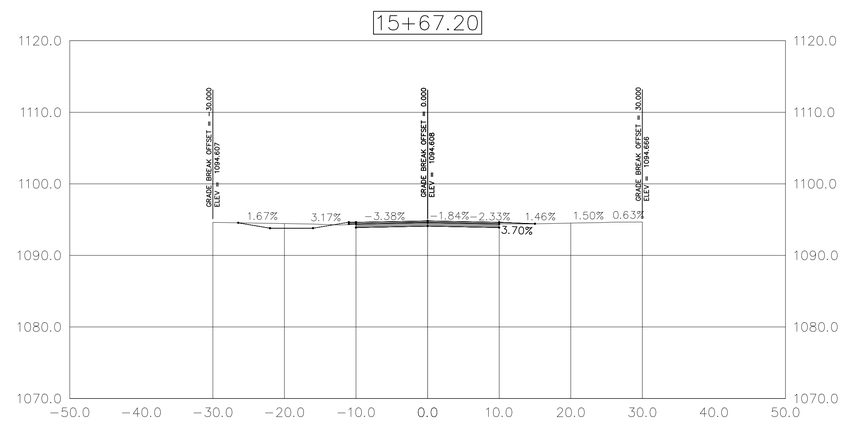

POINT OF BEGINNING, INC. HOLDS THE RIGHTS TO COPYRIGHT IN AND TO THESE PRINTS, DRAWINGS AND DOCUMENTS. NO REPRODUCTION, COPYING, ALTERATION, MODIFICATION, USAGE, INCORPORATION INTO OTHER DOCUMENTS OR ASSIGNMENT OF THE SAME MAY OCCUR WITHOUT THE PRIOR WRITTEN PERMISSION OF POINT OF BEGINNING, INC.

©2018 POINT OF BEGINNING, INC.

REVISIONS

CHECKED:	DTS
DRAWN:	LAM
DATE	6-25-2019
PROJECT NO.	18.179

CROSS SECTIONS

PARK RIDGE
LINWOOD AVE RECONSTRUCTION
VILLAGE OF PARK RIDGE
COUNTY NAME, WISCONSIN

Civil Engineering
Land Surveying
Landscape Architecture

4941 Kirschling Court
Stevens Point, WI 54481
715.344.9999(Ph) 715.344.9922(FX)

Point of Beginning

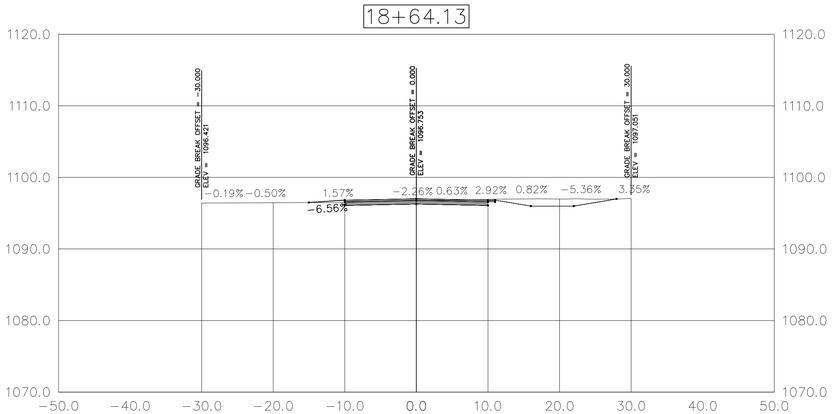

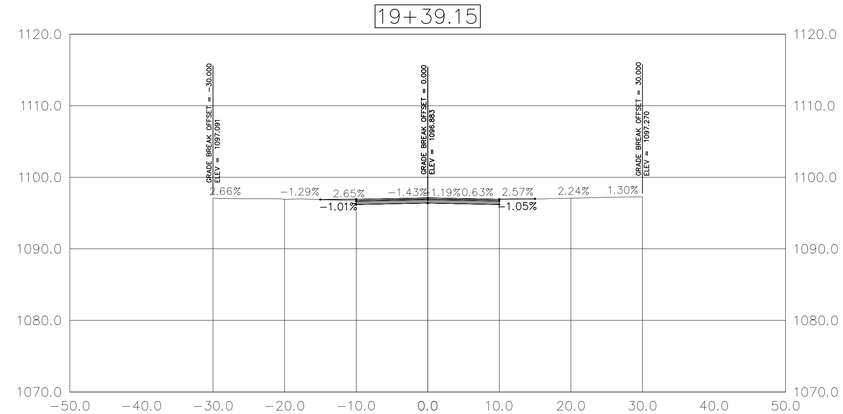

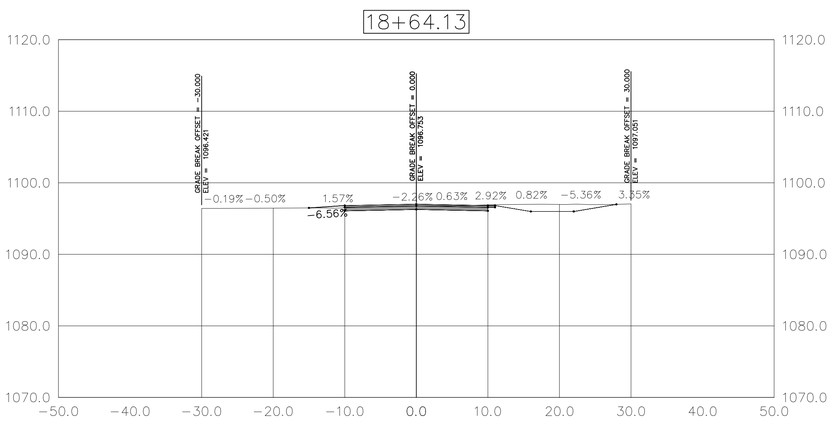

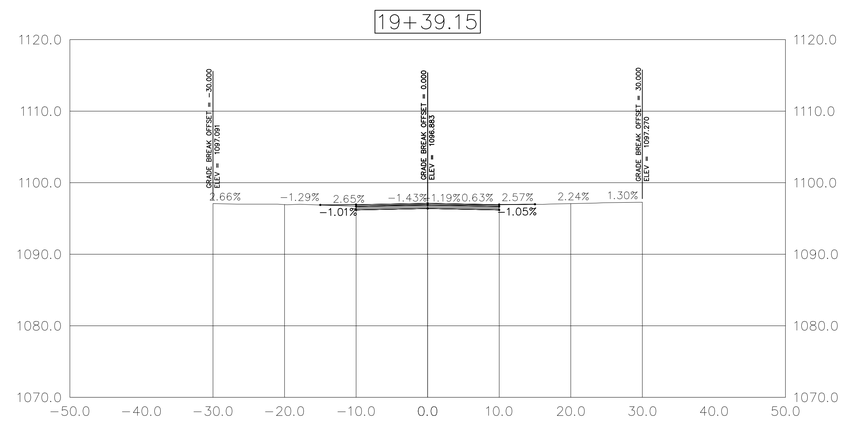

REVISIONS

CHECKED:	DTS
DRAWN:	LAM
DATE	6-25-2019
PROJECT NO.	18.179

CROSS SECTIONS

PARK RIDGE
LINWOOD AVE RECONSTRUCTION
VILLAGE OF PARK RIDGE
COUNTY NAME, WISCONSIN

Civil Engineering
Land Surveying
Landscape Architecture

4941 Kirschling Court
Stevens Point, WI 54481
715.344.9999(Ph) 715.344.9922(FX)

Point of Beginning

SHEET 7 OF 7

POINT OF BEGINNING, INC. HOLDS THE RIGHTS TO COPYRIGHT IN AND TO THESE PRINTS, DRAWINGS AND DOCUMENTS. NO REPRODUCTION, COPYING, ALTERATION, MODIFICATION, USAGE, INCORPORATION INTO OTHER DOCUMENTS OR ASSIGNMENT OF THE SAME MAY OCCUR WITHOUT THE PRIOR WRITTEN PERMISSION OF POINT OF BEGINNING, INC.

©2018 POINT OF BEGINNING, INC.